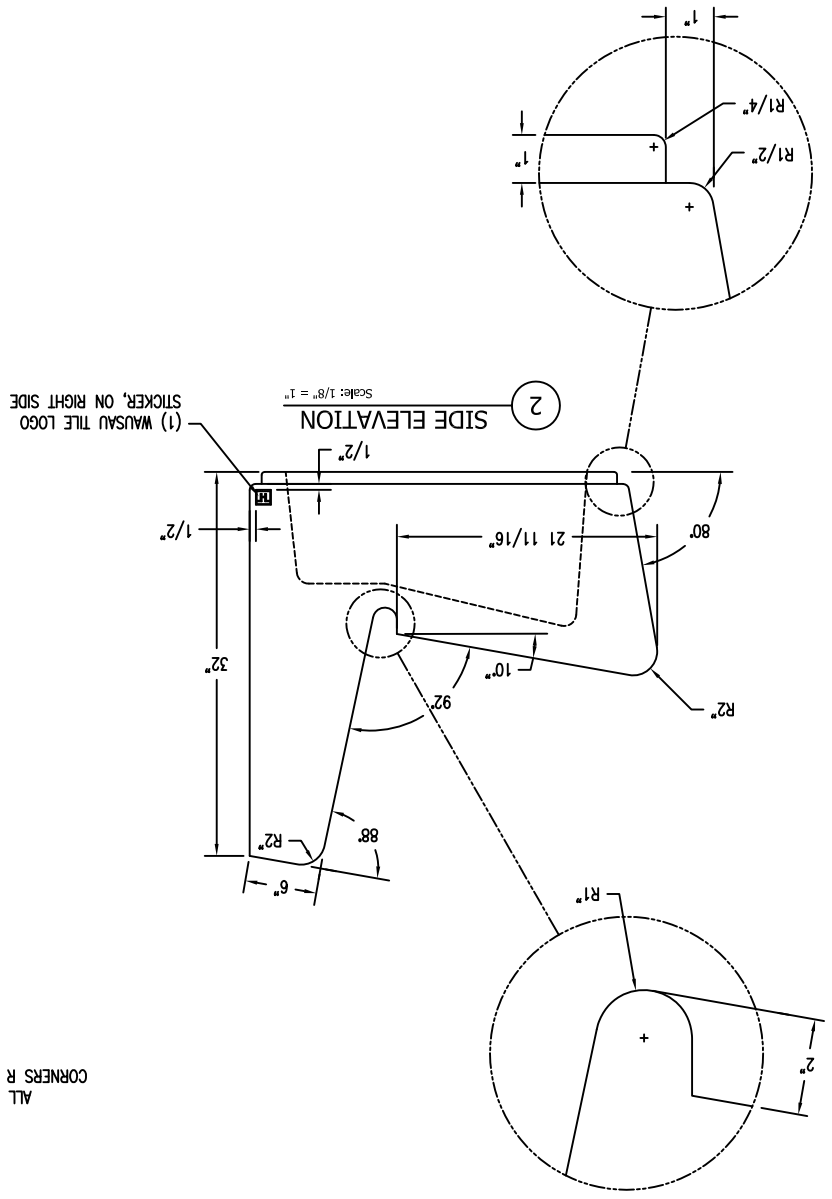

REVISIONS						
NO.	DATE	BY	NO.	DATE	BY	
1	04/15/09	MJS	4			
2	08/20/09	MJS	5			
3	6/9/10	PAW	6			

WAUSAU TILE SITE FURNISHINGS

P.O. BOX 1520 WAUSAU, WISCONSIN 54402-1520 800/388-8728
E-MAIL: WTILE@WAUSAUTILE.COM
WEB SITE: WWW.WAUSAUTILE.COM

DRAWN BY: MJS	JOB NO.
FINISH OPTIONS	SCALE: AS NOTED
UNLESS OTHERWISE SPECIFIED DIMENSIONS ARE IN INCHES TOLERANCES: ± 1/8"	DATE 12/29/08
JOB	LOCATION
MATERIAL CONCRETE	WEIGHT 1,575 LBS
DWG. NO. 1 OF 1	ITEM NO. TF5039