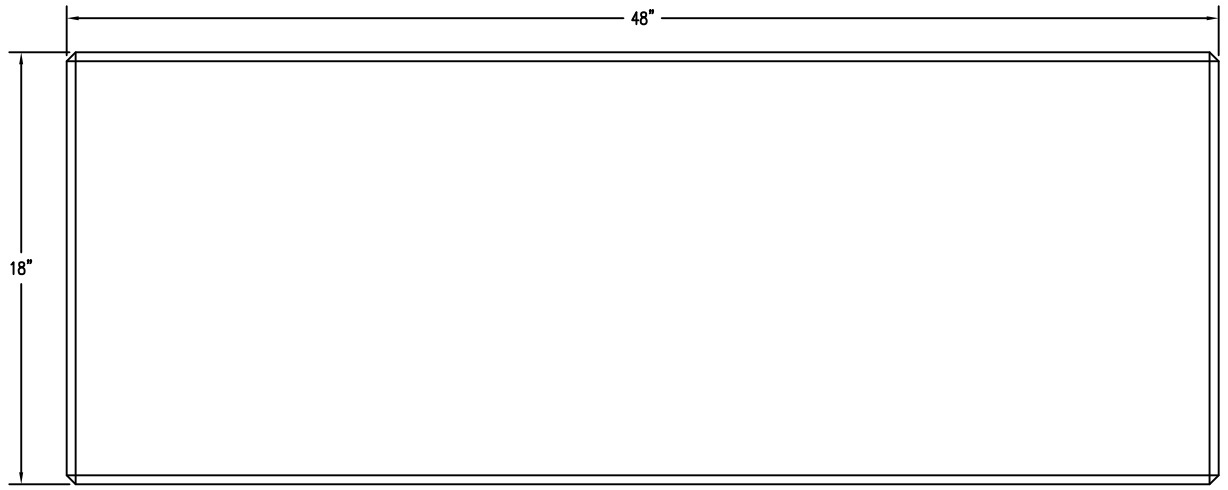

TOP VIEW

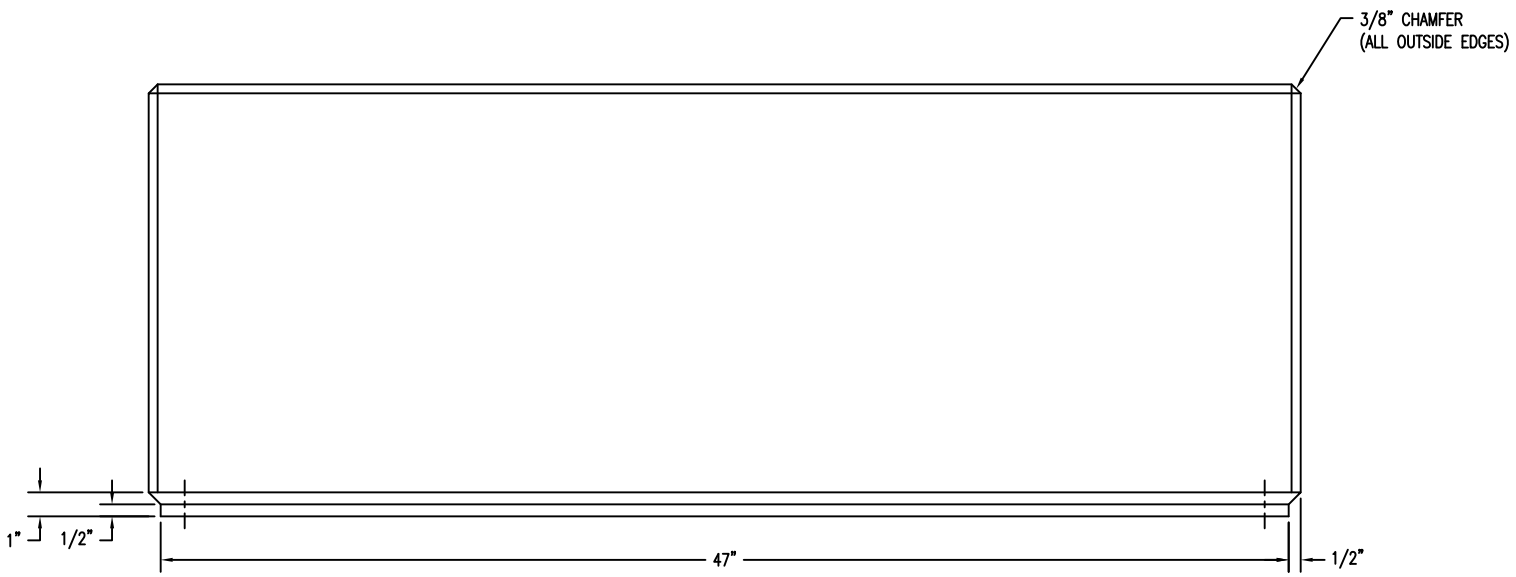

ELEVATION VIEW

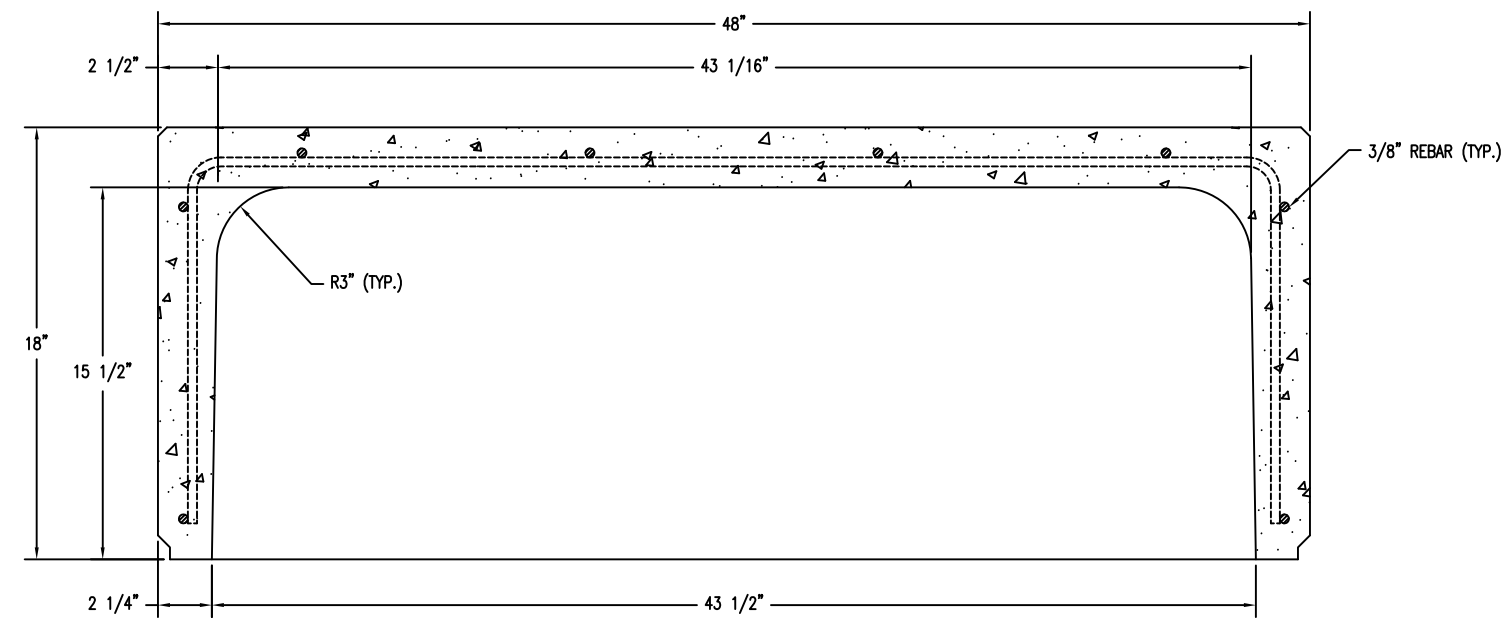

SECTION VIEW

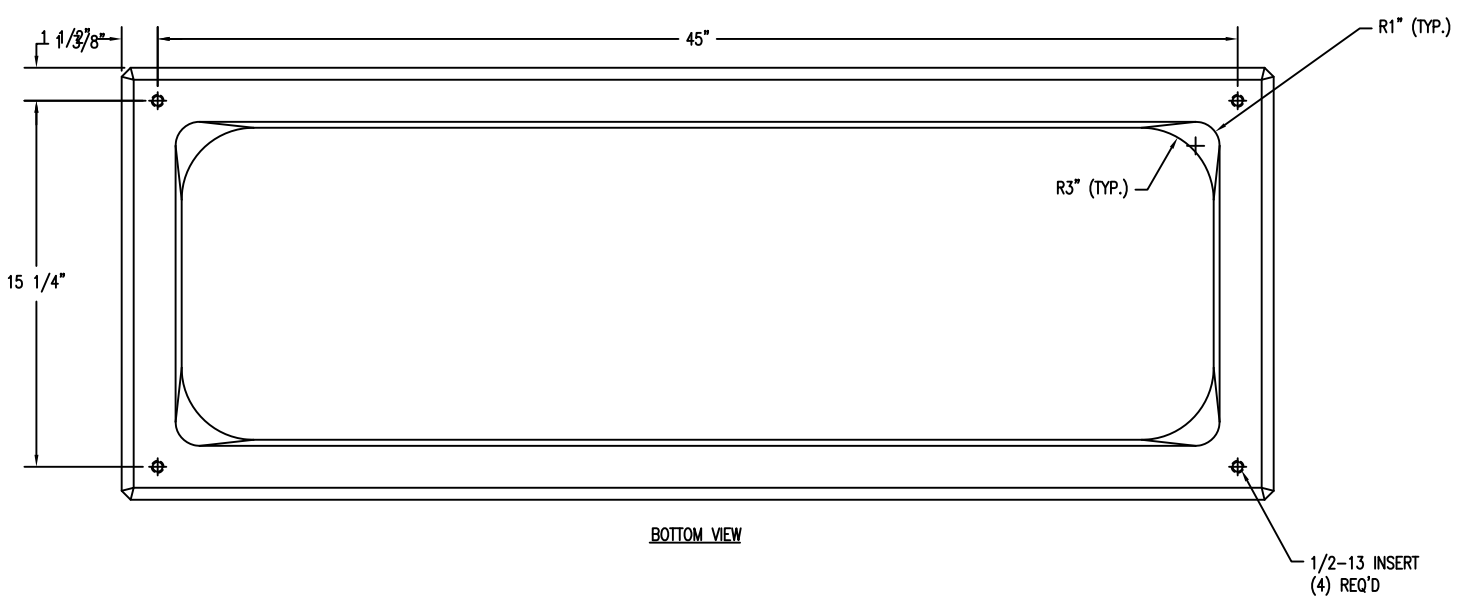

BOTTOM VIEW

WAUSAU TILE SITE FURNISHINGS

P.O. BOX 1520 WAUSAU, WISCONSIN 54402-1520 800/388-8728
E-MAIL: WTILE@WAUSAUTILE.COM
WEB SITE: WWW.WAUSAUTILE.COM

REVISIONS									
NO.	DATE	BY	NO.	DATE	BY	DRAWN BY MJS	JOB	MATERIAL CONCRETE
1			4			TITLE	JOB NO.	WEIGHT 530 LBS.
2			5			SCALE 1/4	UNLESS OTHERWISE SPECIFIED DIMENSIONS ARE IN INCHES ANGLES ±0.5° FRACTIONS ± 1/4 2 PL ±0.01 3 PL ±0.005	DATE 12/03/07	FINISH OPTIONS B, C
3			6			CHECKED 3-12-08		DWG. NO. TF5117